


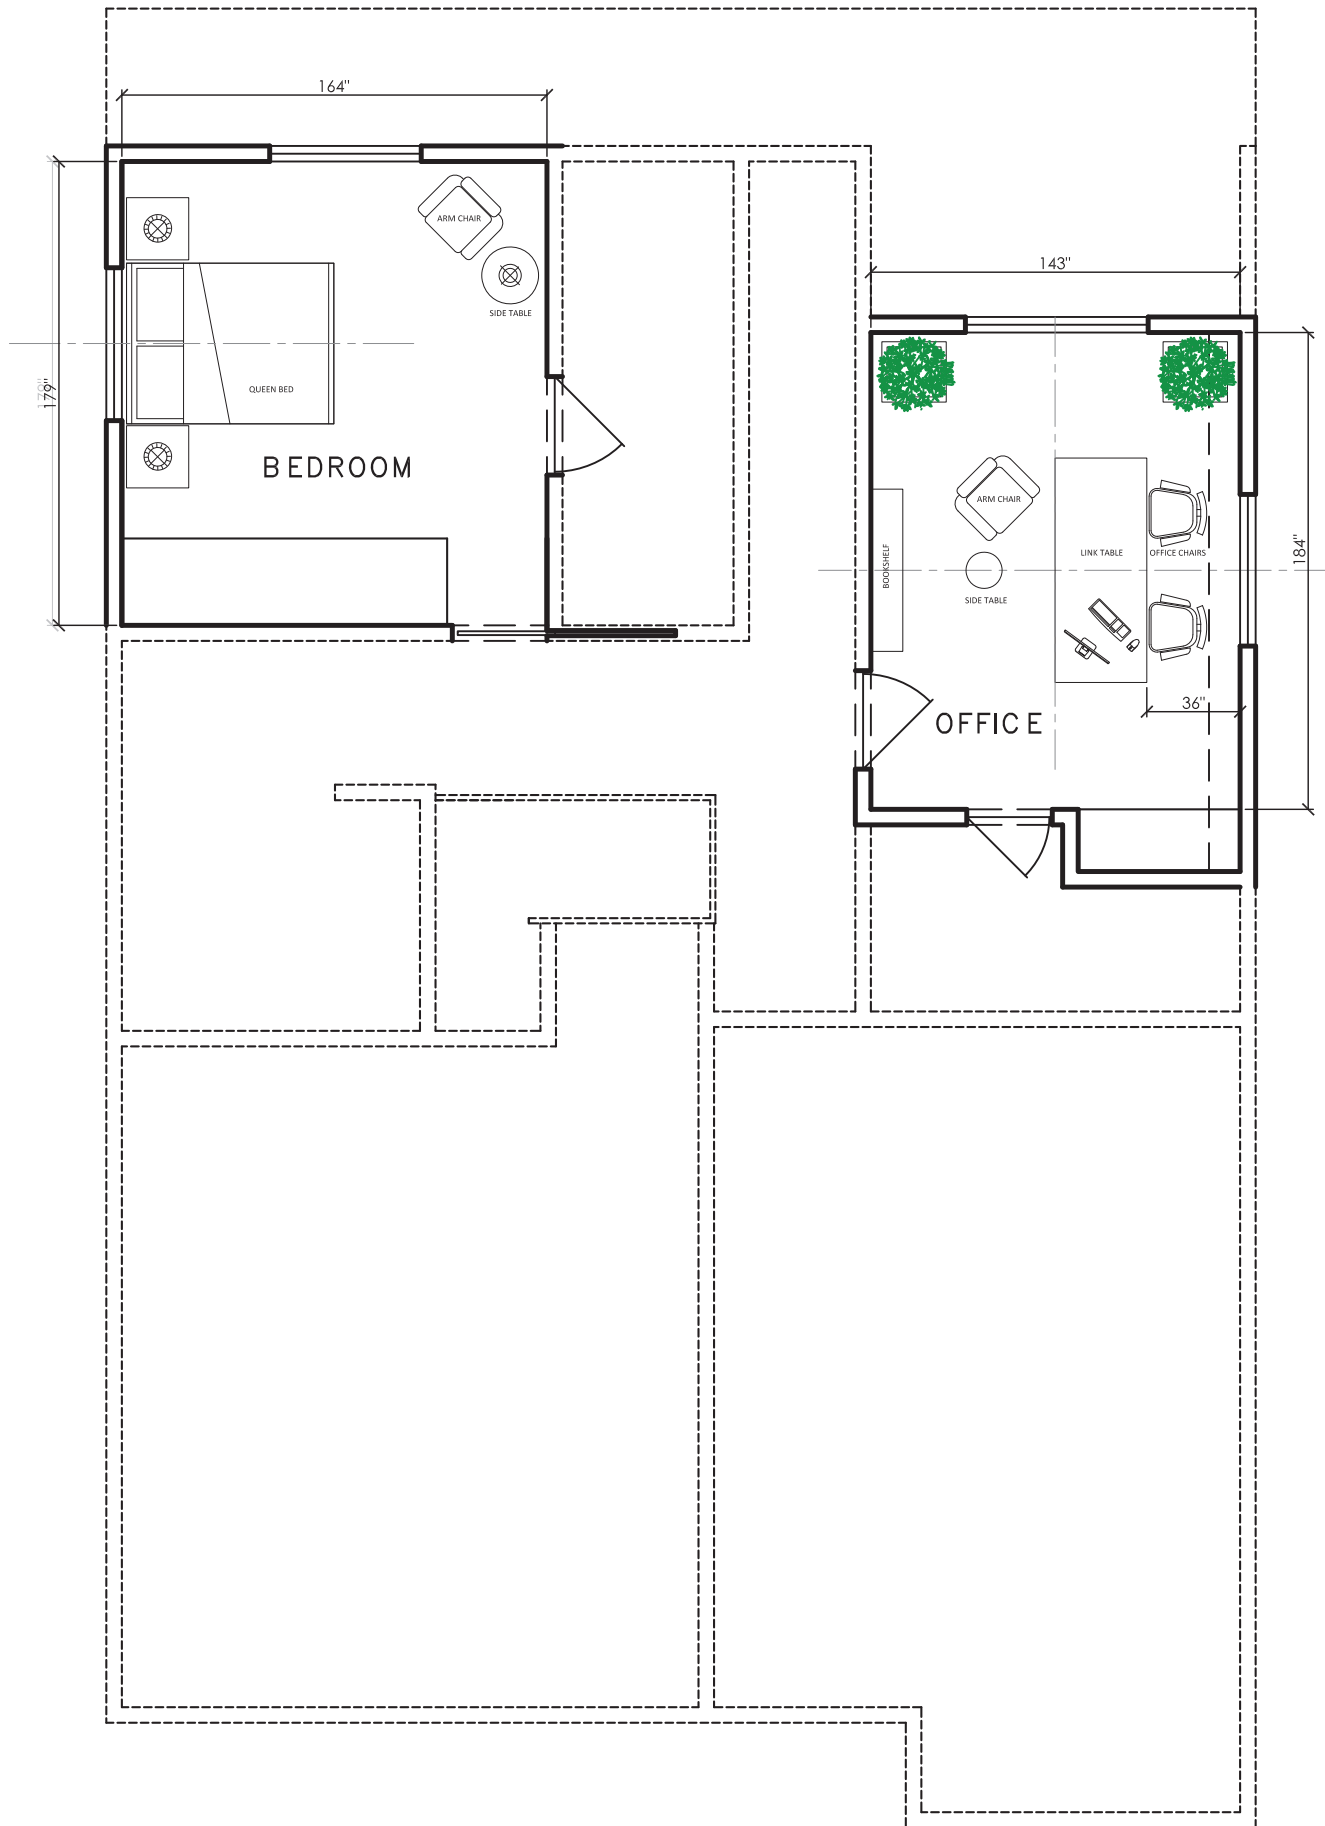

1

PROPOSED FURNITURE PLAN
LOWER LEVEL PLAN
1/4"=1'0"