


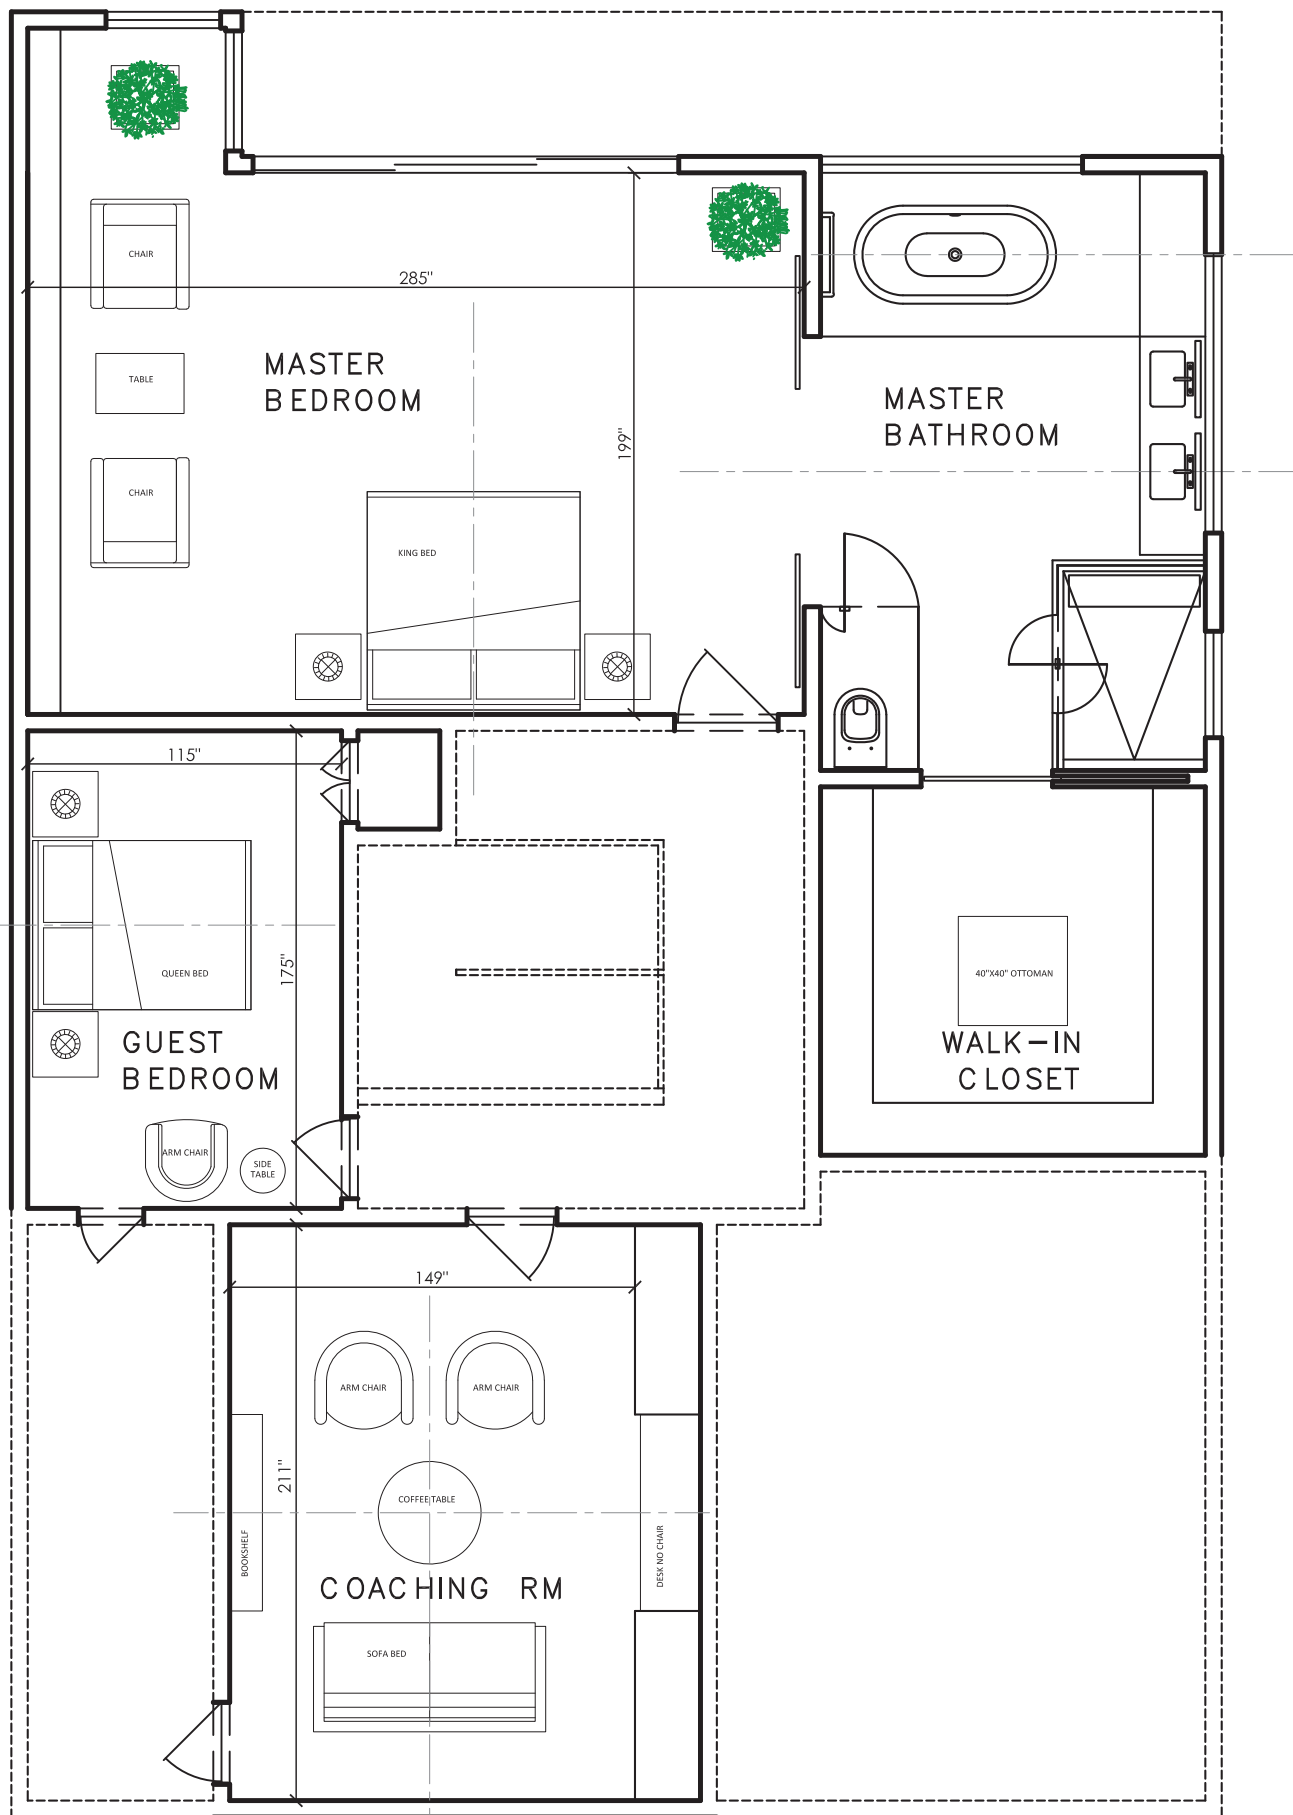

PROPOSED FURNITURE PLAN
 UPPER LEVEL PLAN

2

1/4"=1'0"